KNIGHTS BROWN

MUMBLES COASTAL PROTECTION SCHEME

PROPOSED SEAWALL CROSS SECTION TYPE B

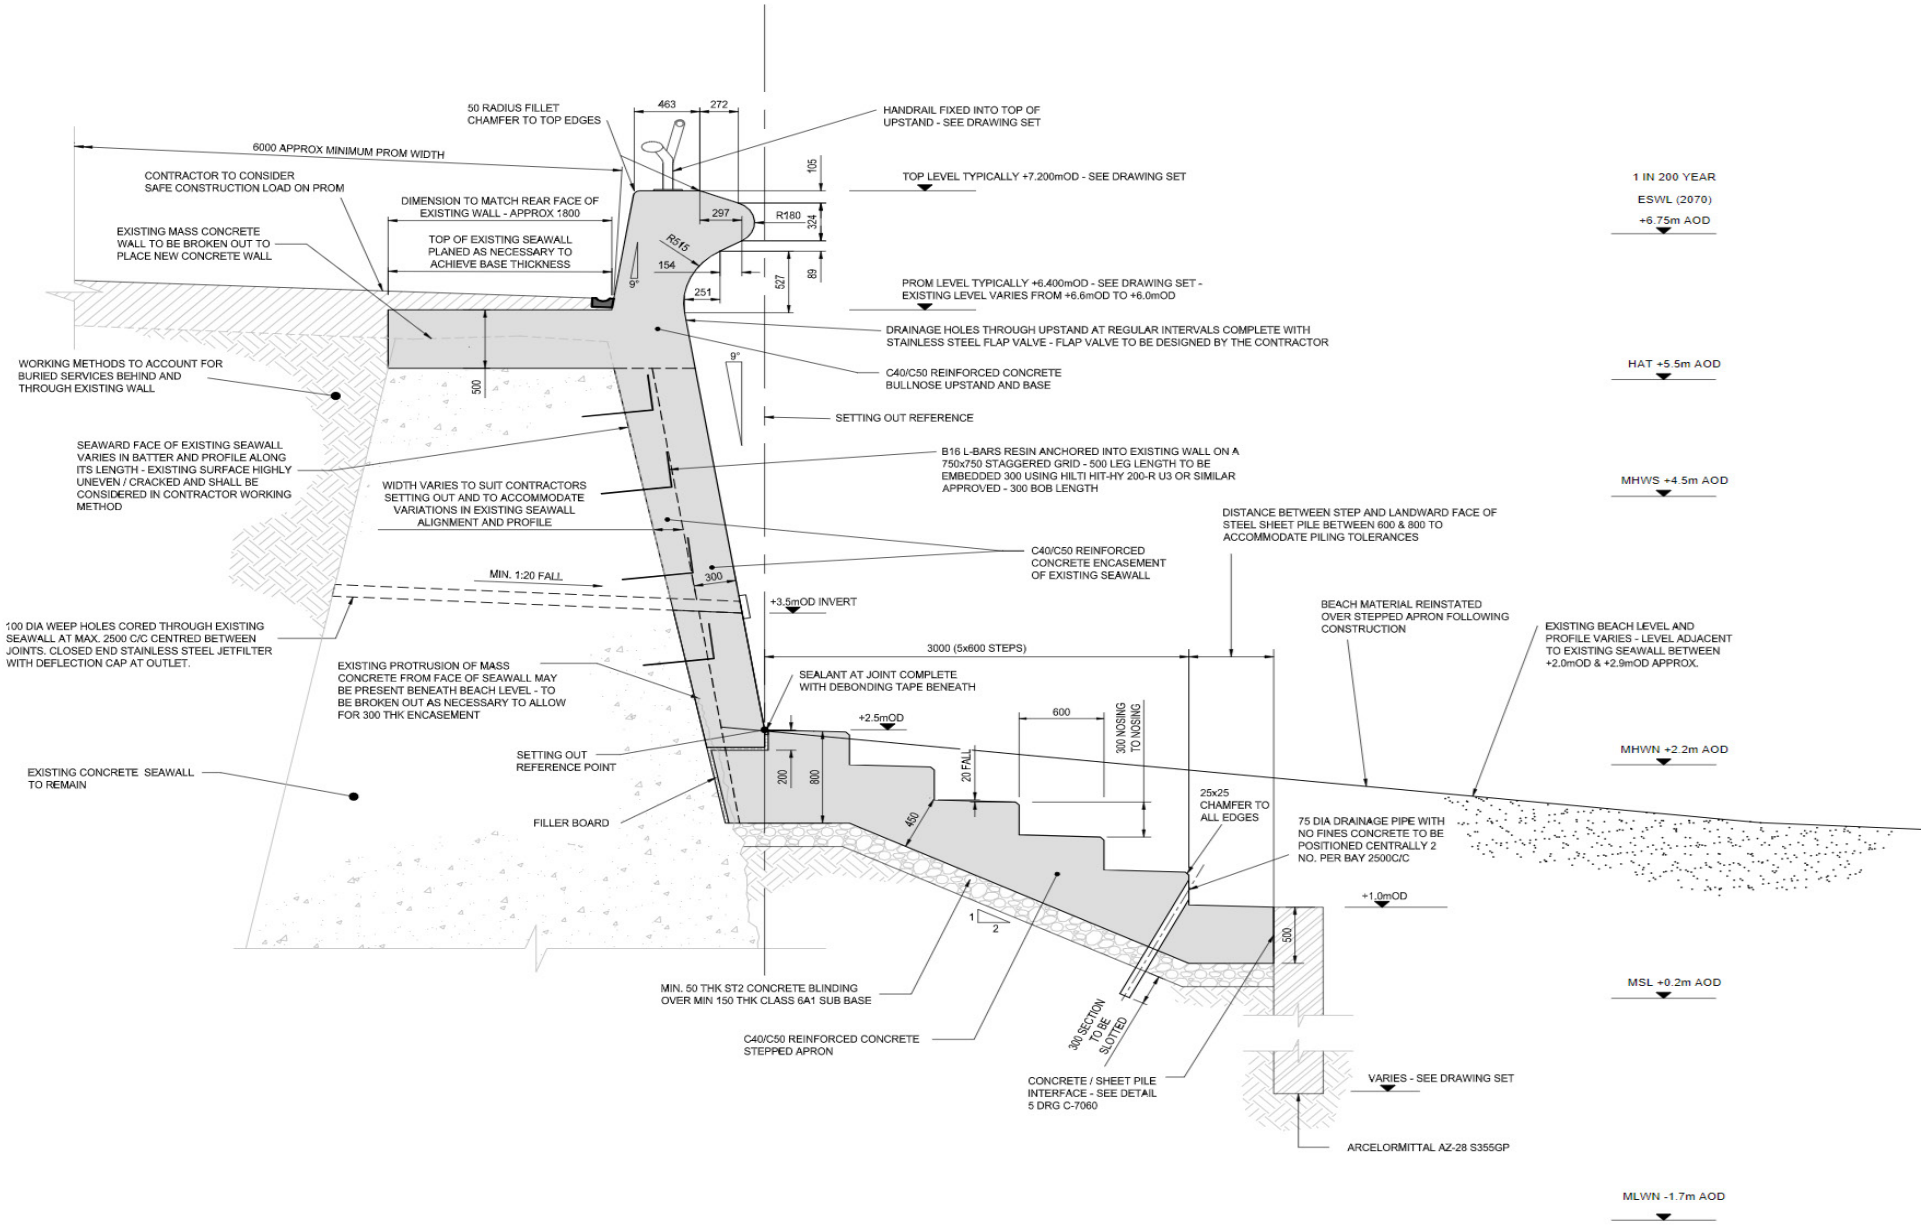

SEAWALL TYPE B TYPICAL SECTION APPROX. CH152m TO CH492m

SCALE 1:25